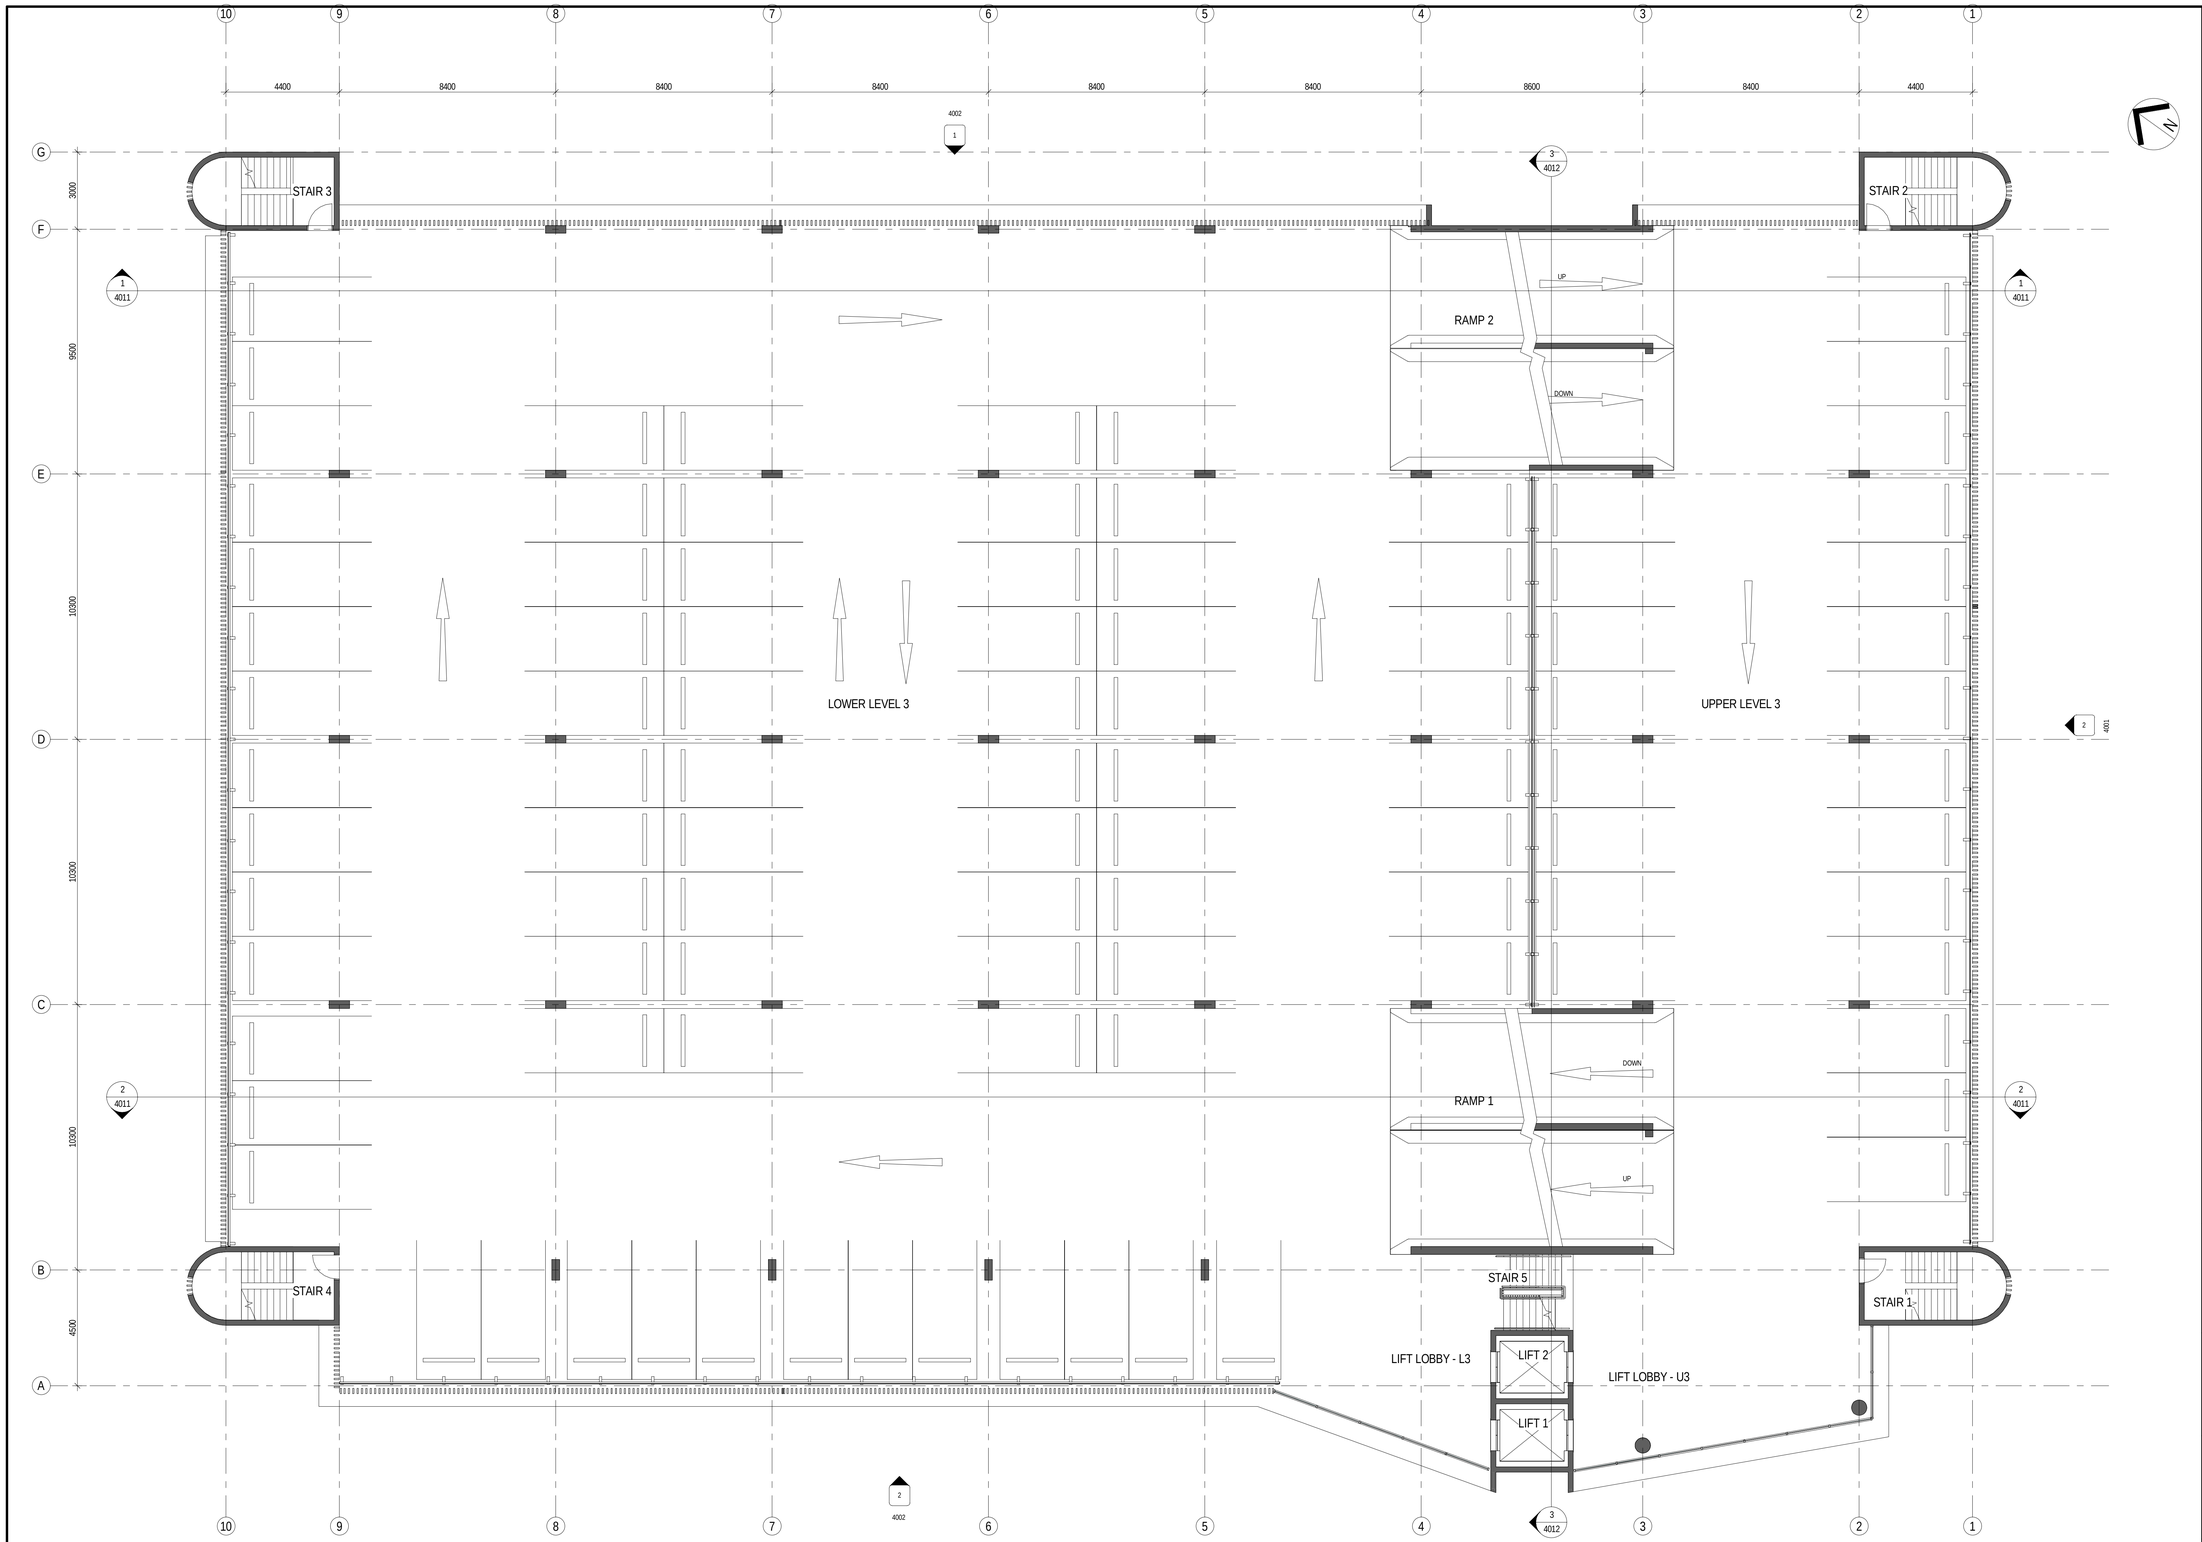

NOTES:

TO BE READ IN CONJUNCTION WITH SERVICES DOCUMENTATION.
ANY DISCREPANCY TO BE BROUGHT TO THE ATTENTION OF JACOBS.

REV	DATE	DRAWN	REVD	APP'D	AMENDMENT
5	12.04.2018	MW	WB		ISSUED FOR SSDA
4	29.03.2018	MW	WB		SCHEMETIC DESIGN ISSUE
3	16.03.2018	MW	WB		SCHEMETIC DESIGN DRAFT ISSUE
2	05.03.2018	MW	AC		FOR INFORMATION
1	24.10.2017	MW	AC		FOR INFORMATION

KEY PLAN

CLIENT

NSW GOVERNMENT Health Infrastructure

JOHNSTAFF

JACOBS

LEVEL 7, 177 PACIFIC HIGHWAY
NORTH SYDNEY
NSW 2060
AUSTRALIA

TEL: +61 2 9928 2100
FAX: +61 2 9928 2510
WEB: jacobs.com

PROJECT

CONCORD HOSPITAL
REDEVELOPMENT STAGE 1

HOSPITAL ROAD
CONCORD NSW 2139

TITLE

MULTI STORY CAR PARK
FLOOR PLAN - LEVEL 3

DRAWING STATUS

SCHEMATIC DESIGN

DRAWN	DRAWING CHECK
MW	WB
DESIGNED	DESIGN REVIEW
AC	CY
REVIEWED	DATE
APPROVED	DATE

SCALE
1 : 100

DRAWING No.
IA064700-MSCP-AR-DRG-1503

REV
5

11/04/2018 10:07:01 AM